




Date:	Weight: 121lbs (US) 54.89kg (Metric)	Part Number: 0597-014A-00010
RTU:		

Submitted to:	Approved by:	Notes:
---------------	--------------	--------

Knockdown Curb - 14 Inches Tall Non Insulated Full Perimeter, Using Micro-Lock Galvanized Metal Construction. Knockdown Roof Curb Without Pitch, Insulated Deck Pans Included, Includes Wood Nailer, And Gasket Package.

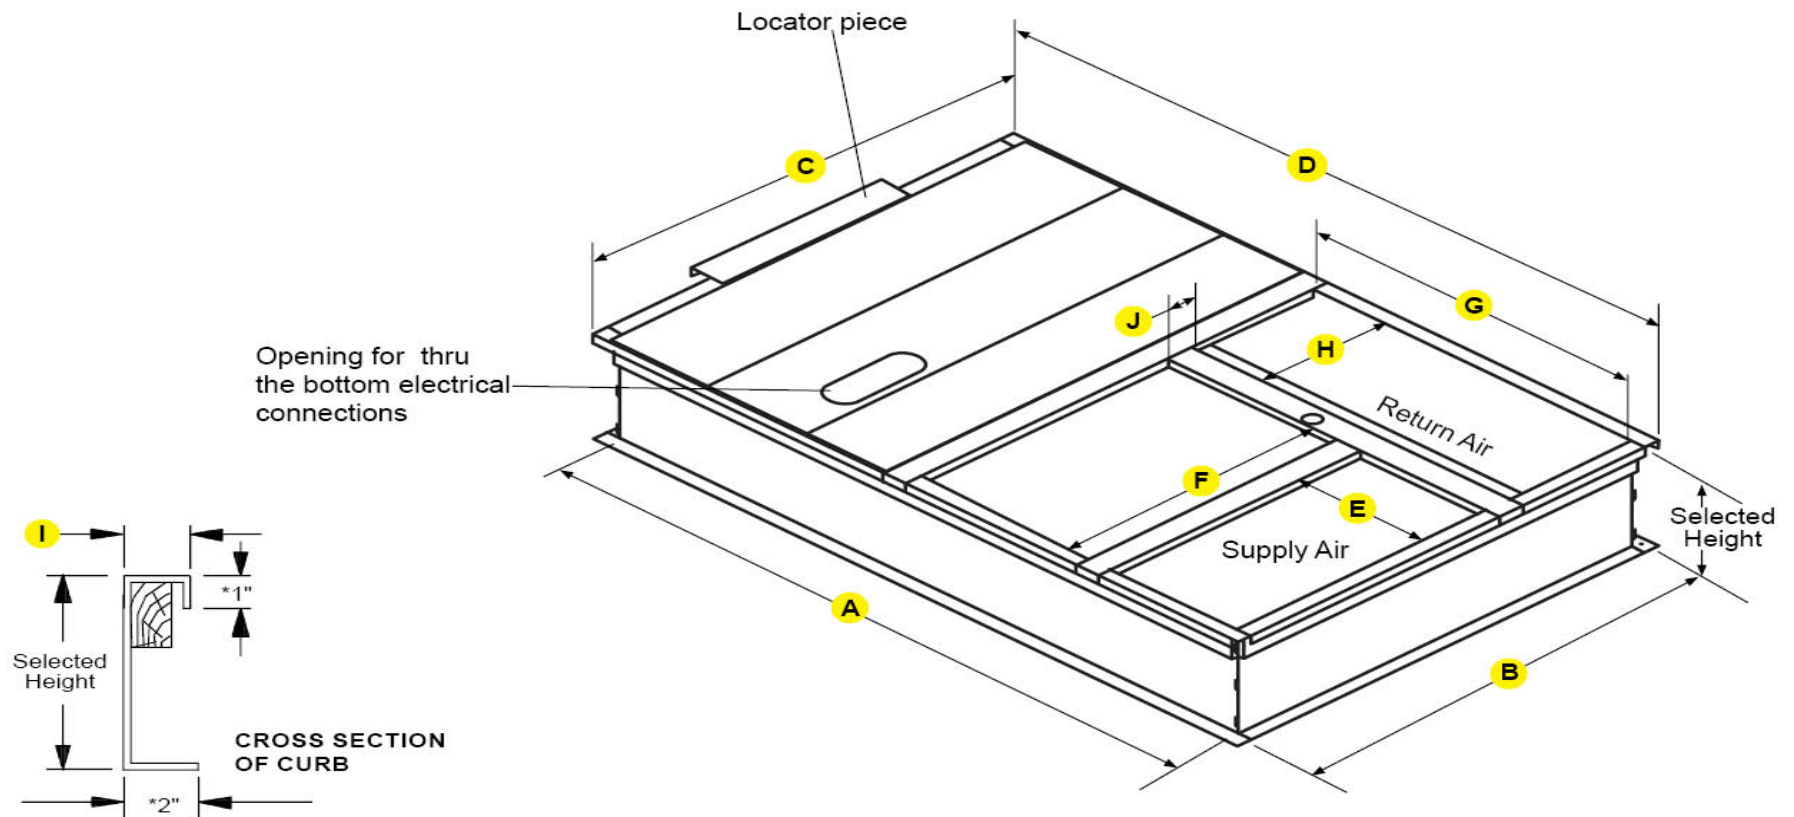

A - I.D.	B - I.D.	C - O.D.	D - O.D.	E	F	G	H	I	J	*Flange dimensions may vary
78.25	50.00	53.50	81.75	15.68	31.37	40.06	15.31	1.75	3.31	