OPTIONS:
MATERIAL: 18ga. GALV STEEL
INSULATED PANELS (WHERE REQUIRED)
1" 1-1/2LB DUCT INSULATION (R VALUE 3.85)
GASKET PROVIDED WITH CURB
1 1/2" ADDED TO EXISTING CURB O.D.


DIMENSIONED AND TOLERENCED PER ANSI Y14.5M-1982


Attn:_____

Tag:_____


Approval:_____


REVISIONS				
REV.	ECO#	DESCRIPTION	DATE	APPROVED
1		INITIAL DRAWING		

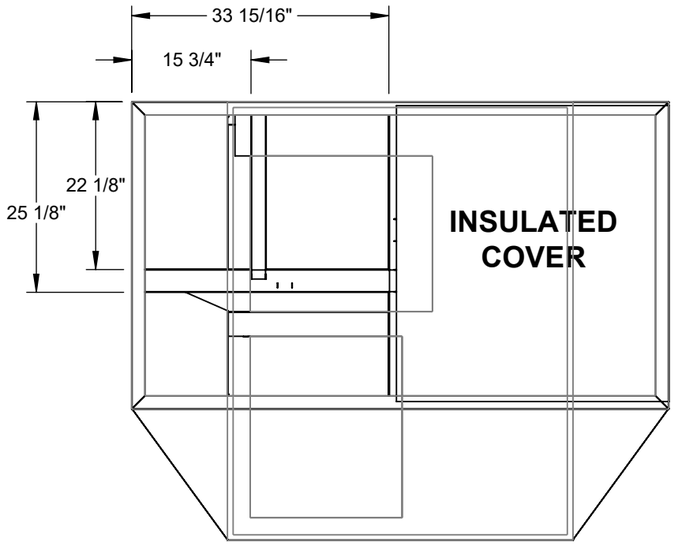


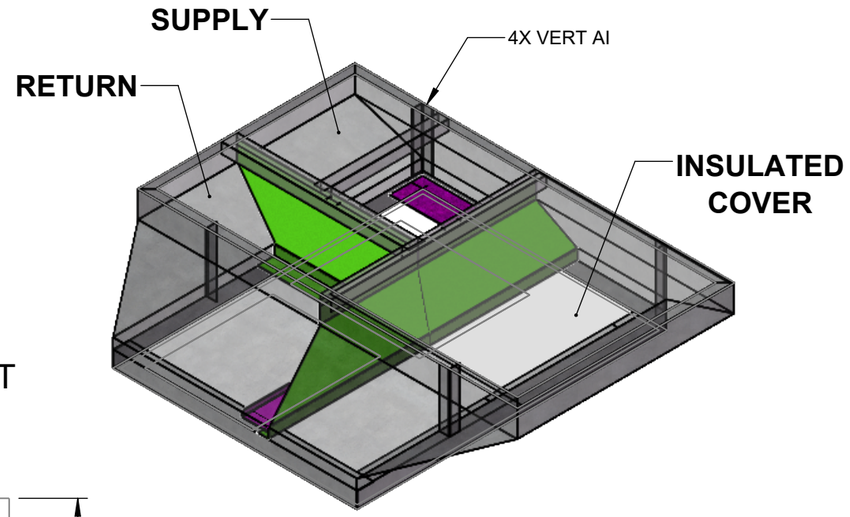

EXISTING CURB LAYOUT

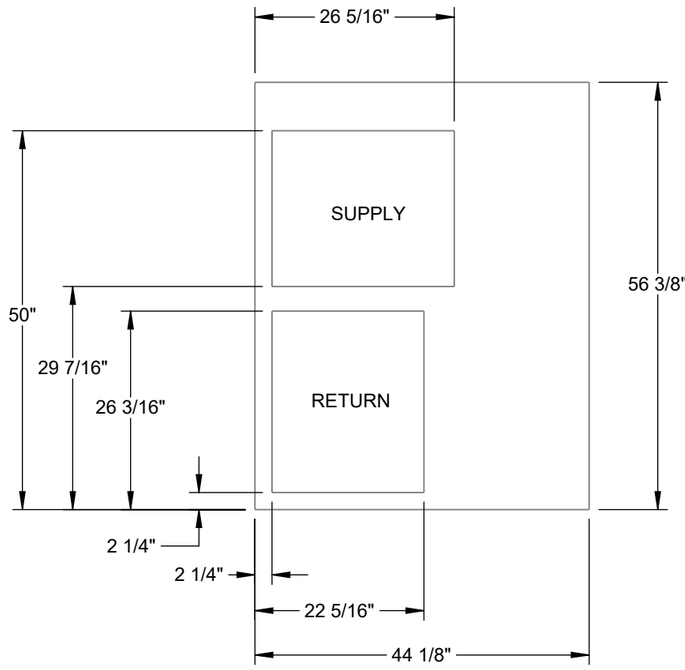

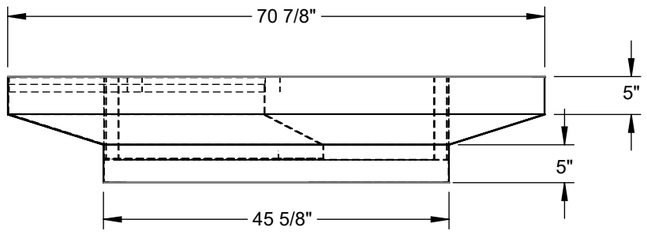

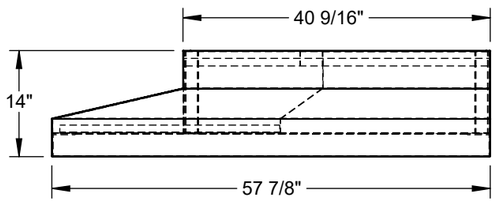

CURB SHOWN IS CDI STANDARD CONFIGURATION CDI RESERVES THE RIGHT TO CHANGE LAYOUT WITHOUT NOTIFICATION. IF CURB IS NEEDED IN A DIFFERENT CONFIGURATION CDI MUST BE NOTIFIED PRIOR TO PLACING AN ORDER.

OPERATIONAL HEIGHT OF CDI ADAPTER IS 3" LESS THAN OVERALL CURB HEIGHT SHOWN.

THIS DRAWING & THE INFORMATION CONTAINED THEREIN IS THE CONFIDENTIAL, PROPRIETARY INFORMATION OF CRYSTAL DISTRIBUTION INC., & MAY NOT BE USED OR REPRODUCED WITHOUT THE APPROVAL OF CRYSTAL DISTRIBUTION, INC. ALL RIGHTS RESERVED

APPROVALS	DATE
DRAWN: bkummer	12/5/2023
CHECKED:	

DIMENSIONS ARE AS FOLLOWS: 1.00 in [25.40 mm]

TITLE/FILE NAME: 1-2000-4000

*VERIFY EXISTING CURB OD
*VERIFY SUPPLY AND RETURN OPENINGS
*NOTE ANY CHANGES
*CALL WITH ANY QUESTIONS
*FAX BACK IF DRAWING IS OK AS IS

3RD ANGLE PROJECTION

CDI LENNOX PARTS
Contact us @ www.cdicurbs.com or 1-888-234-7001

APPROXIMATE CURB WEIGHT (LBS.): 91.48

ECO #:

REV: 1

SCALE: 1:20

SHEET: 1 OF 11

S:\CURBS_CURB_ADAPTERS\1-XXXX-XXXX_CURB_ADAPTERS\1-2XXX-XXXX_LENNOX\1-2000-4000-HEM\