NOTES:
MATERIAL:16ga. GALV STEEL
1X4 WOOD NAILER
ADJUSTABLE PITCH UP-TO 1"X12" PITCH IN EITHER DIRECTION
NO FLOOR
GASKET PROVIDED WITH CURB

DIMENSIONED AND TOLERENCED PER ANSI Y14.5M-1982

Attn:_____

Tag:_____

Approval:_____

REVISIONS				
REV.	ECO#	DESCRIPTION	DATE	APPROVED
1		INITIAL DRAWING	4/18/2017	HMH

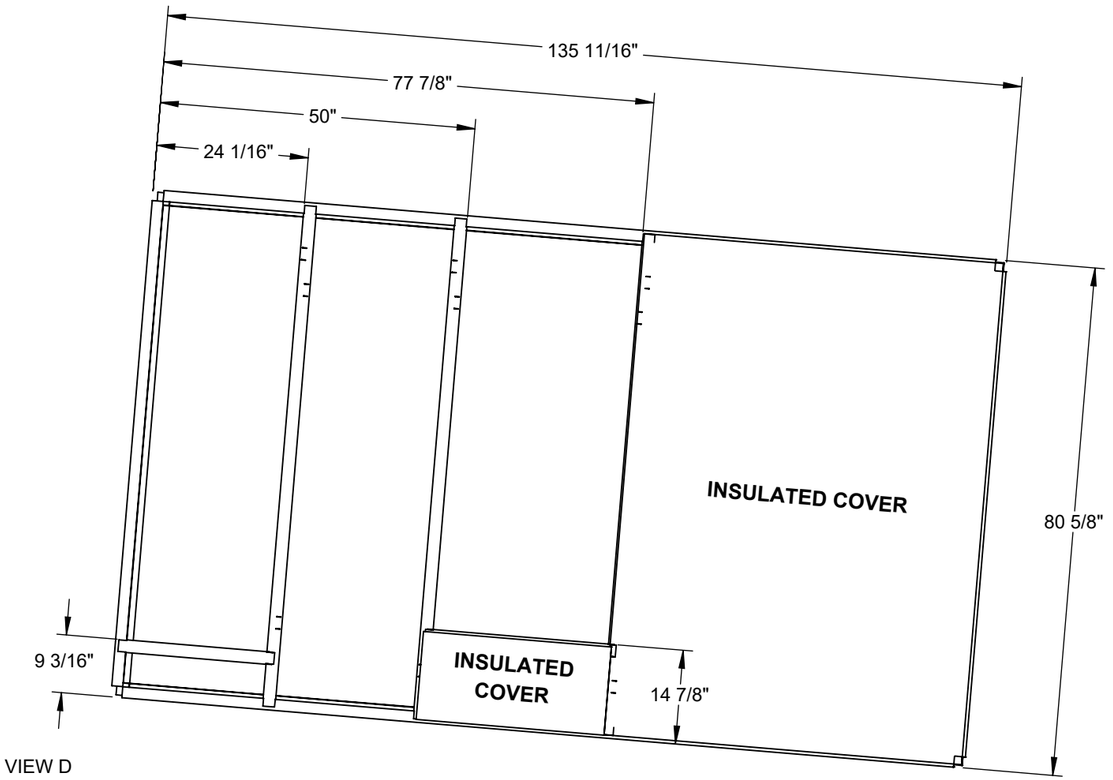

VIEW D

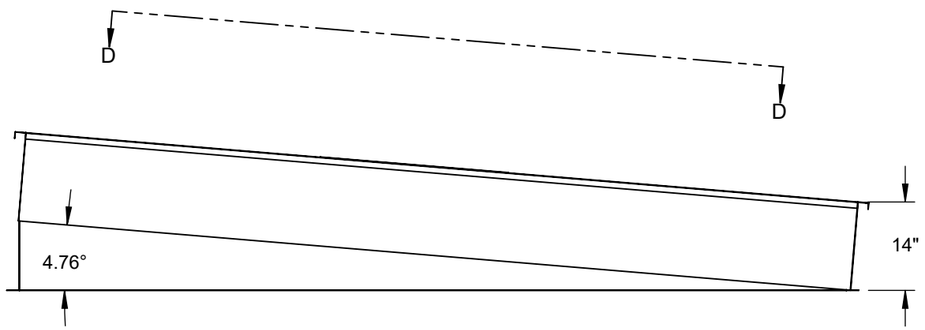

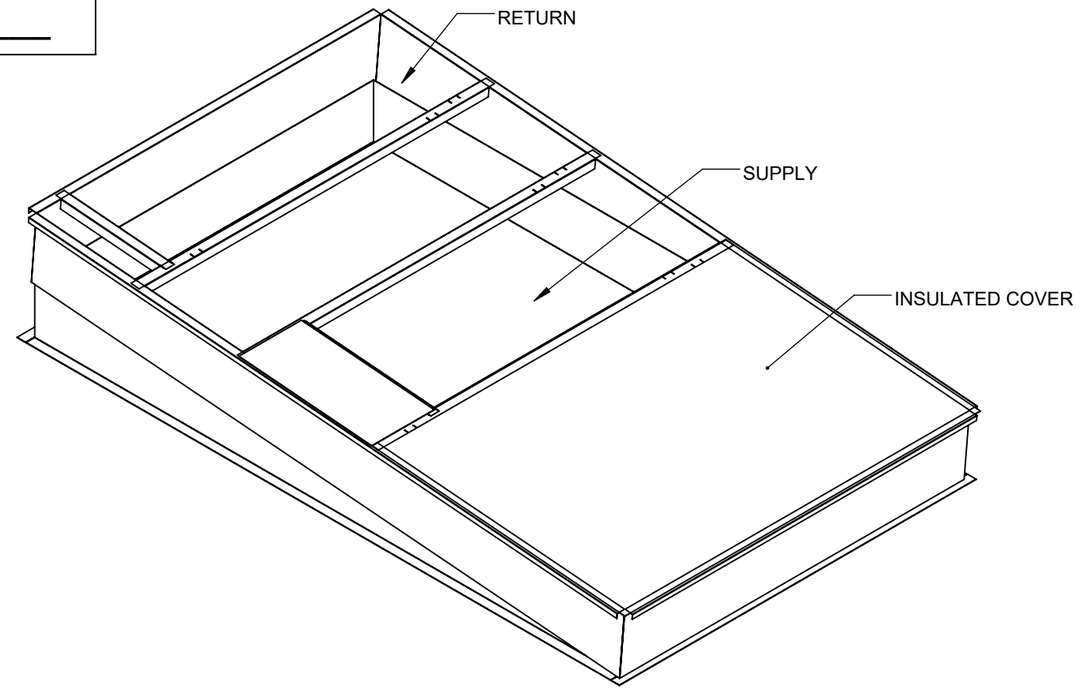

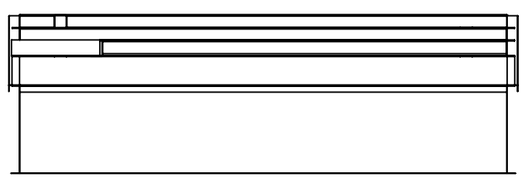

CURB SHOWN IS CDI STANDARD CONFIGURATION CDI RESERVES THE RIGHT TO CHANGE LAYOUT WITHOUT NOTIFICATION. IF CURB IS NEEDED IN A DIFFERENT CONFIGURATION CDI MUST BE NOTIFIED PRIOR TO PLACING AN ORDER.

OPERATIONAL HEIGHT OF CDI ADAPTER IS 3" LESS THAN OVERALL CURB HEIGHT SHOWN.

THIS DRAWING & THE INFORMATION CONTAINED THEREIN IS THE CONFIDENTIAL, PROPRIETARY INFORMATION OF CRYSTAL DISTRIBUTION INC., & MAY NOT BE USED OR REPRODUCED WITHOUT THE APPROVAL OF CRYSTAL DISTRIBUTION, INC. ALL RIGHTS RESERVED

APPROVALS		DATE
DRAWN:	spickar	4/14/2021
CHECKED:		

DIMENSIONS ARE AS FOLLOWS: 1.00 in [25.40 mm]

TITLE/FILE NAME: 2-5914-4158

*VERIFY EXISTING CURB OD
*VERIFY SUPPLY AND RETURN OPENINGS
*NOTE ANY CHANGES
*CALL WITH ANY QUESTIONS
*FAX BACK IF DRAWING IS OK AS IS

3RD ANGLE PROJECTION

CDI
Contact us @ www.cdicurbs.com or 1-888-234-7001

APPROXIMATE CURB WEIGHT (LBS.): 302.05

ECO #:

REV: 1

SCALE: 1:24

SHEET: 1 OF 4

S:\CURBS_CURB_ADAPTERS\2-XXXX-XXXX_PITCHED_STRAIGHT_KD\AJUSTABLE PITCHED CURBS-2XXX\4000\2-5914-4158\